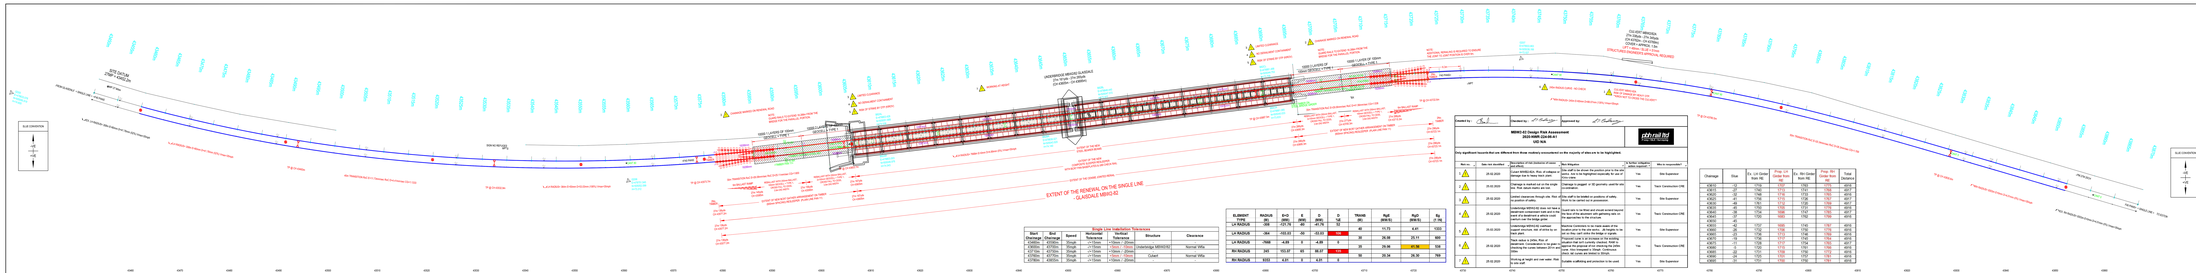

Start Chainage	End Chainage	Speed	Nominal Tolerance	Tolerance Applied	Structure	Cause	Cause Ref
4.000m	4750m	30mph	+/-15mm	+/-15mm	Underbridge MBW2/62	Normal Wear	
4750m	4770m	30mph	+/-15mm	+15mm / -20mm			
4770m	4800m	30mph	+/-15mm	+15mm / -20mm	Culvert	Normal Wear	
4800m	4900m	30mph	+/-15mm	+15mm / -20mm			

Single Line Installation Tolerances

ELEMENT TYPE	RADIUS (R)	D=C (R/R)	D (R/R)	C (R/R)	TWAMB (R)	Rq2 (R/R/S)	Rq3 (R/R/S)	Eq (T/S)

Checked by: Checked by: Approved by:

MBW2-62 Design Risk Assessment
UID N/A

Only significant hazards that are different from those routinely encountered on the majority of sites are to be highlighted.

Ref no.	Date first identified	Description of hazard (including consequences)	Is "active" mitigation in place?	Who is responsible?

Chainage	Bloc	Ex. Lin Gradel Grde Tolr	Ex. Bin Gradel Bin-Rd	Prop. Bin Grde Tolr	Prop. Bin Grde Bin-Rd	Track Deviation
